PREMIUM FURNITURE
FIXED FURNITURE
STACKABLE FURNITURE

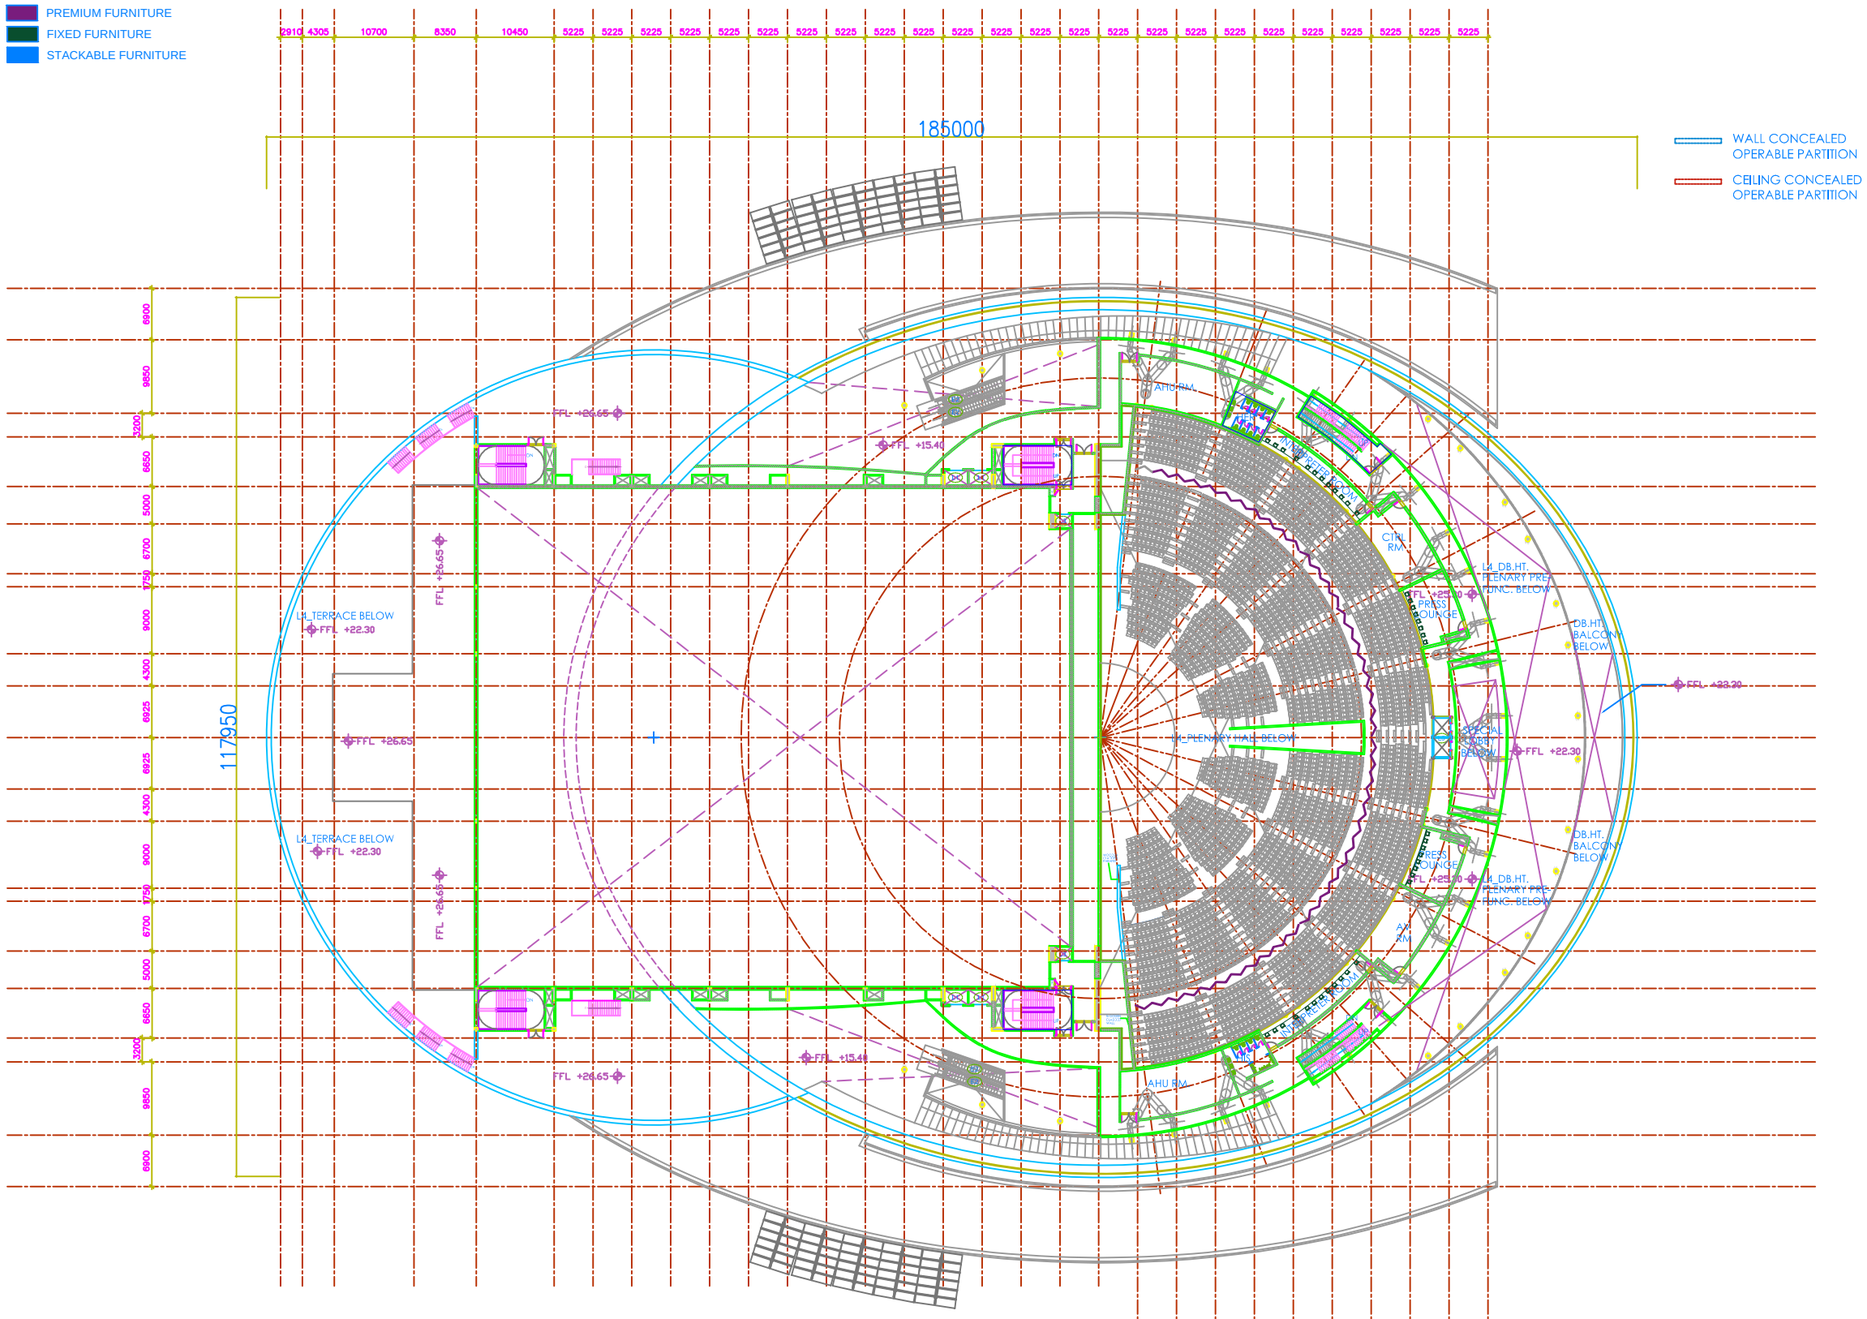

Key plan :

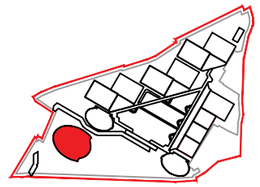

Rev.	Description	Issue Date	Check
A	Tender Package	01 Mar 17	SS

Drawing Status:FOR TENDER
REVISED DRAWING

Consultant / Architectural Firms
M/s Arcop Associates (P) Ltd
A-15 Pamposh Enclave-1,
New delhi-110048, India .
Ph.: 26242050 Fax : 26442035
Email:- info@arcop.co.in

AEDAS Pte Ltd
architecture + planning + landscape + interiors
10 Hoe Chiang Road #11-01
Keppel Towers, Singapore 089315
T +65 6734 4733 F +65 6734 6233
E singapore@aedas.com

Project
RE-DEVELOPMENT OF PRAGATI MAIDAN COMPLEX INTO INTEGRATED EXHIBITION-CUM-CONVENTION CENTRE (IECC)

Drawing Title
CONVENTION CENTRE PLAN:
FURNITURE LAYOUT - LEVEL 05 @ +25.30

Project No: 2016/17
Drawn:
Drawing No: A/CONV/404_R1
Sheet Size: A3
Scale: AS SHOWN

This drawing is to be read in conjunction with all related drawings. Do not scale from this drawing. All dimensions must be checked and verified on site before commencing any work or producing shop drawings. The originator should be notified immediately of any discrepancy.
This drawing is copyright and remains the property of Aedas & Arcop.

07 _ CONVENTION CENTRE PLAN

1:750