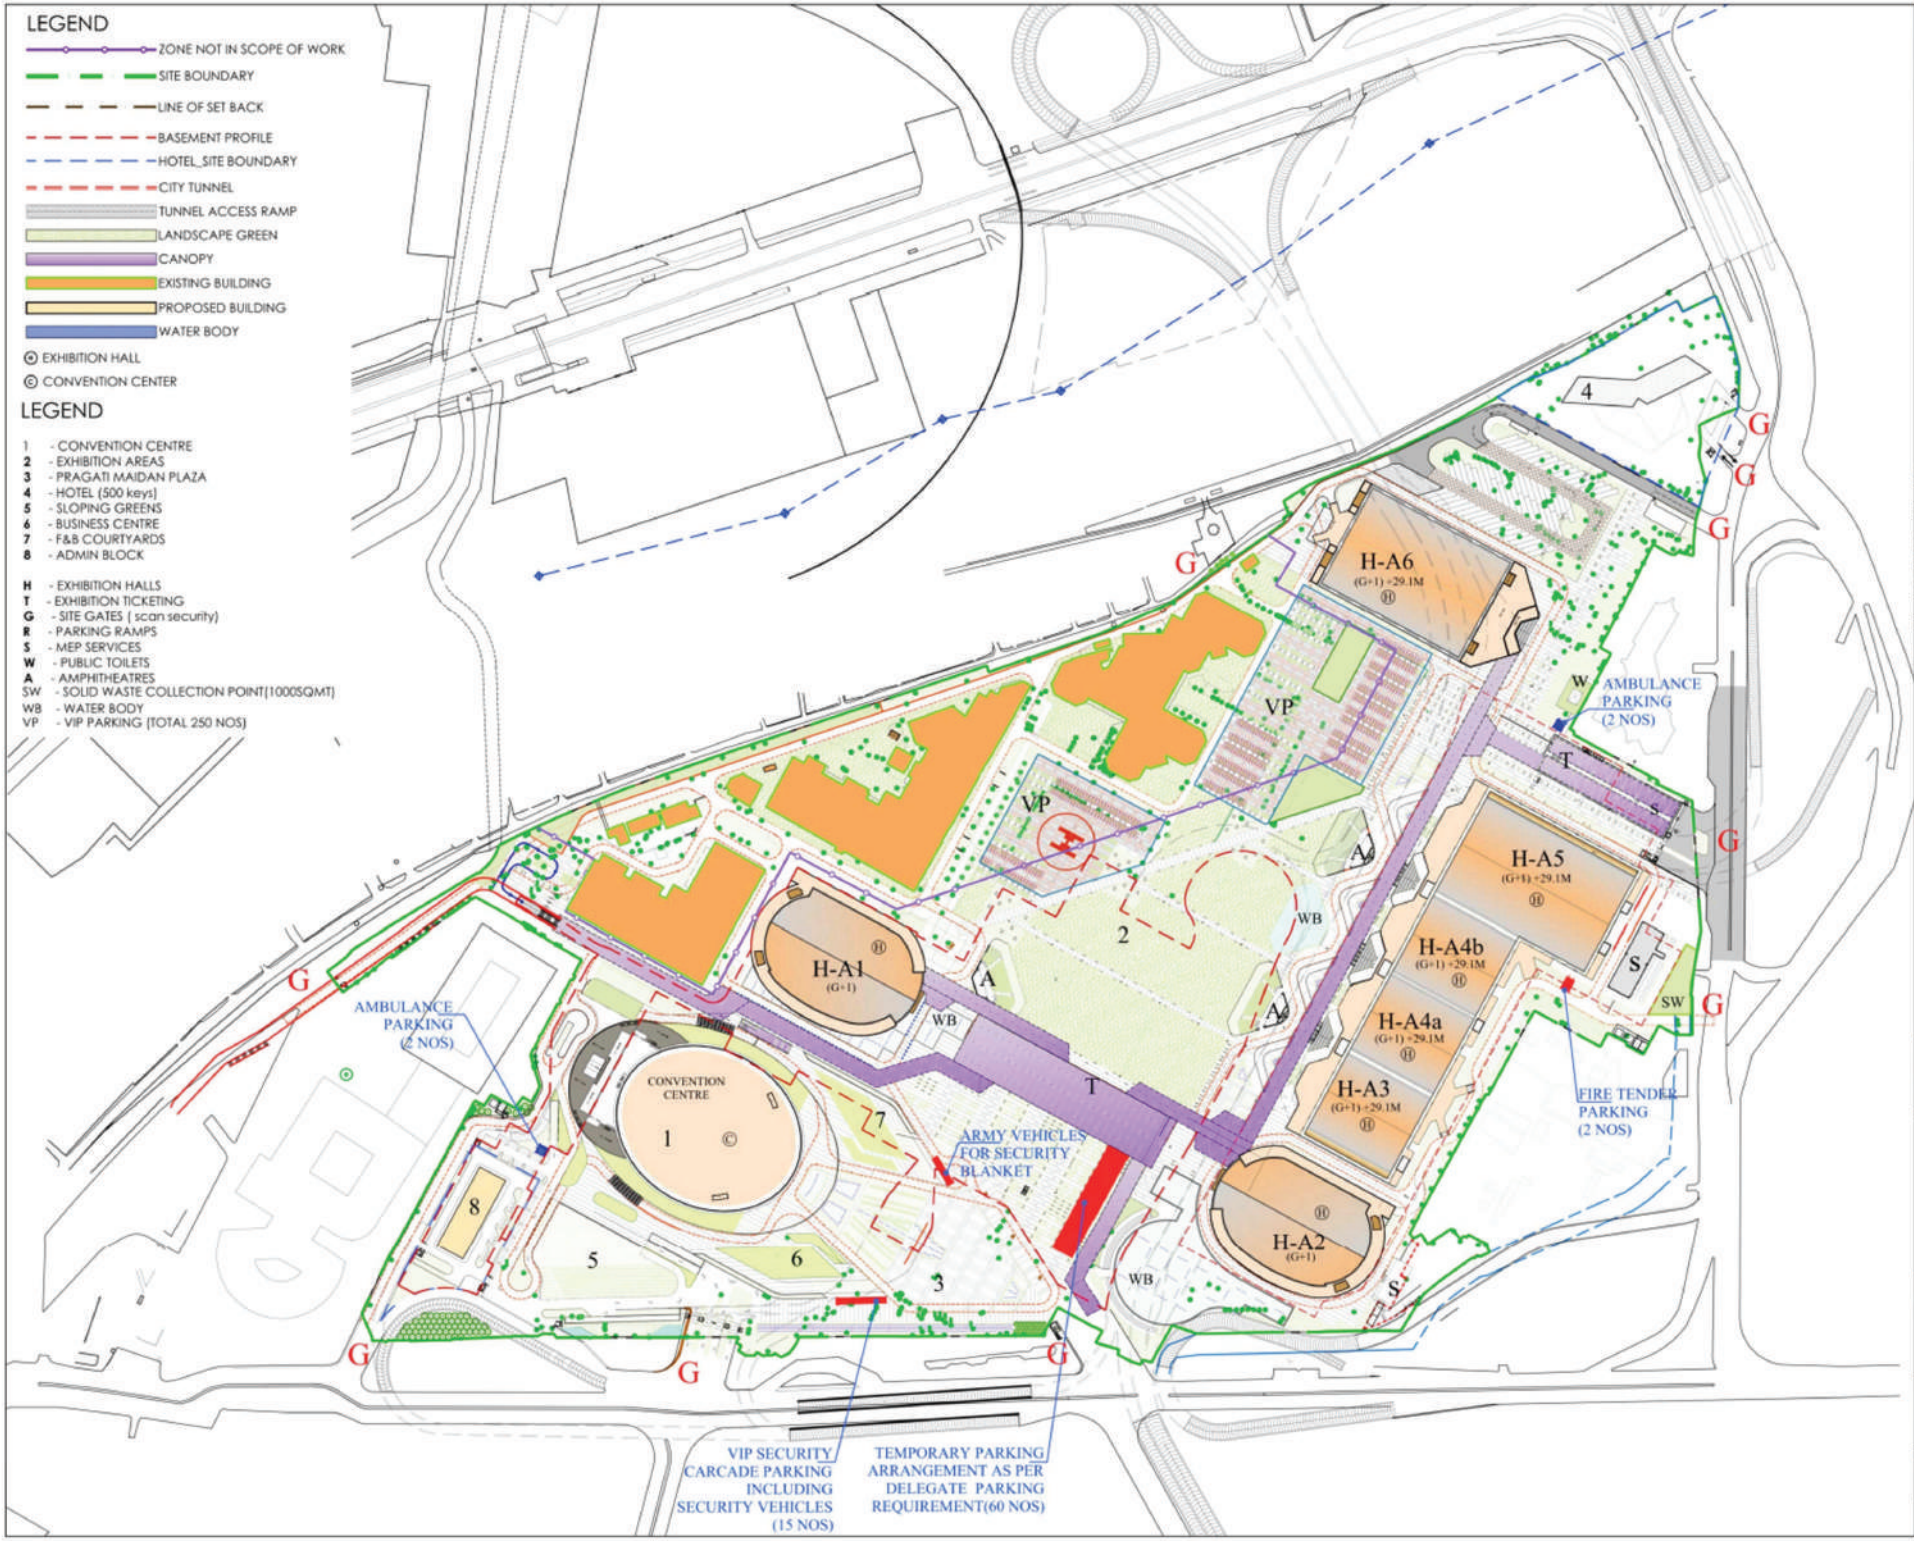

Key plan :

Rev	Description	Issue Date	Check

Drawing Status:FOR TENDER

Consultant / Architectural Firms
M/s Arcop Associates (P) Ltd
ARCOP
A-15 Pamposh Enclave-T,
New delhi-110048, India
Ph.: 26242050 Fax.: 26442035
Email:- info@arcop.co.in

AEDAS Pte Ltd
Aedas
10 Hoe Chiang Road #11-01
Keppel Towers, Singapore 089315
T +65 6734 4733 F +65 6734 6233
E singapore@aedas.com

Project:
Pragati Maidan Exhibition & Convention Centre
New Delhi ,India

Drawing Title
SITE PLAN PHASE 1 -
PROPOSED & EXISTING BUILDING

Project No: 2016/17 Drawn:
Drawing No: A/IECC/D1/104_R2
Sheet Size: A3
Scale: 1:4000

This drawing is to be read in conjunction with all related drawings. Do not scale from this drawing. All dimensions must be checked and verified on site before commencing any work or producing shop drawings. The originator should be notified immediately of any discrepancy.
This drawing is copyright and remains the property of Aedas & Arcop.